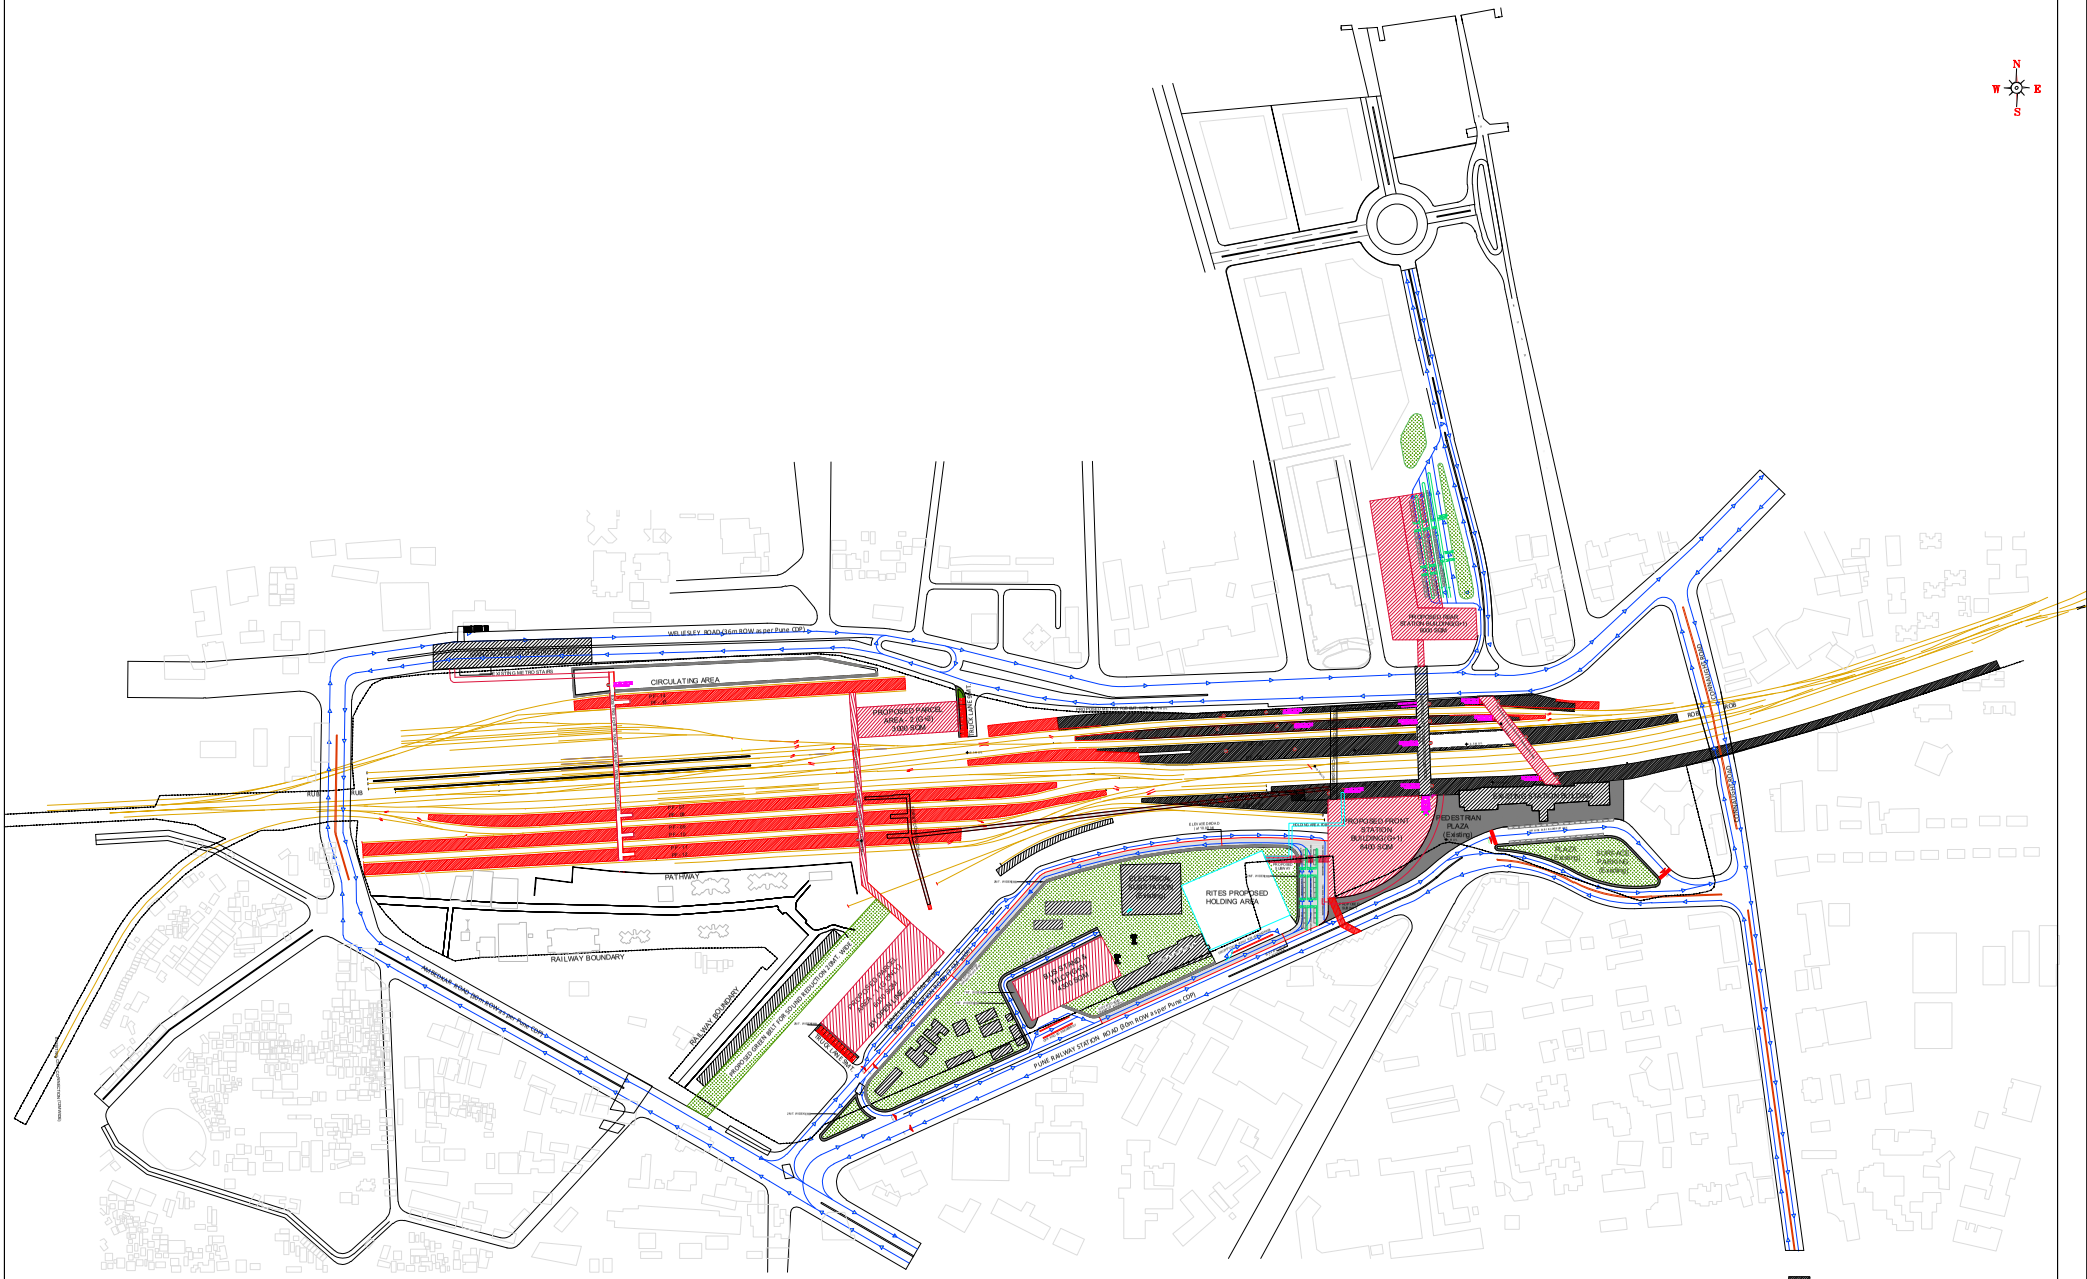

PUNE- MASTER PLAN

CLIENT NAME	CONSULTANT:	CONSULTANT:															
GATI SHAKTI UNIT PUNE DIVISION, CENTRAL RAILWAY		DESIGNATION	SIGNATURE	DESIGNATION	SIGNATURE	DESIGNATION	SIGNATURE	DESIGNATION	SIGNATURE	DESIGNATION	SIGNATURE	INSTRAN DURBY D RM PUNE	DRAWN BY		DRAWING	MASTER PLAN	
		PROJECT AR.		C PM/GSI/PA		SR.DEE/G-P/A		S RDCM/P A		S RDCM/P A			CHECKED BY		PROJECT	REDEVELOPMENT OF PUNE RAILWAY STATION	
		ASSOCIATE AR.		SR.DEN/CO/PA		SR.DC M/PA		A DEN/M/PA		S RDEN/N/P A		SIGNATURE	APPROVED BY		TITLE	MASTER LAYOUT AND DETAILS	
		PRINCIPLE AR.		SR.DEE/TR/P A		SR.DS IE/PA		SSE/DBG/GSI/UPA							DRAWING NO	00	DATE -20/02/26